Otsego

PRELIM

DATE:

12/20/2024

CEDAR KNOLL LOG HOMES

1486 MILITARY TURNPIKE PLATTSBURGH , NY 12901 (518)563-3880 (800)644-DLOG WWW.CKLOGHOMES.COM

These drawings, the content therein and the design work that produced these drawings are the property of Cedar Knoll Log Homes, Inc. and are intended solely for the construction of a Cedar Knoll Log Home structure. Any reproduction or use of these drawings for the construction of any structure other than a CKLH structure, without prior written consent from CKLH, will be in violation of U.S. copyright laws and is strictly prohibited. It should further be understood that CKLH designs and drawings are based on the use of CKLH supplied and specified materials. The use of substitute materials will void any CKLH warranty. To the best of our knowledge these plans are drawn to comply with owner's and/or builder's specifications, and any changes made on them after prints are made will be done at the owner's and/or builder's expense and responsibility. The contractor shall verify all dimensions in the enclosed drawings. CKLH is not liable for errors once construction has begun. Although we strive to create blueprints without any errors, the maker can not guarantee against human error. The contractor of the job must check all dimensions and other details prior to construction and be solely responsible thereafter. In case of any discrepancy between material specifications and drawings, material specifications will take presidence.

Render

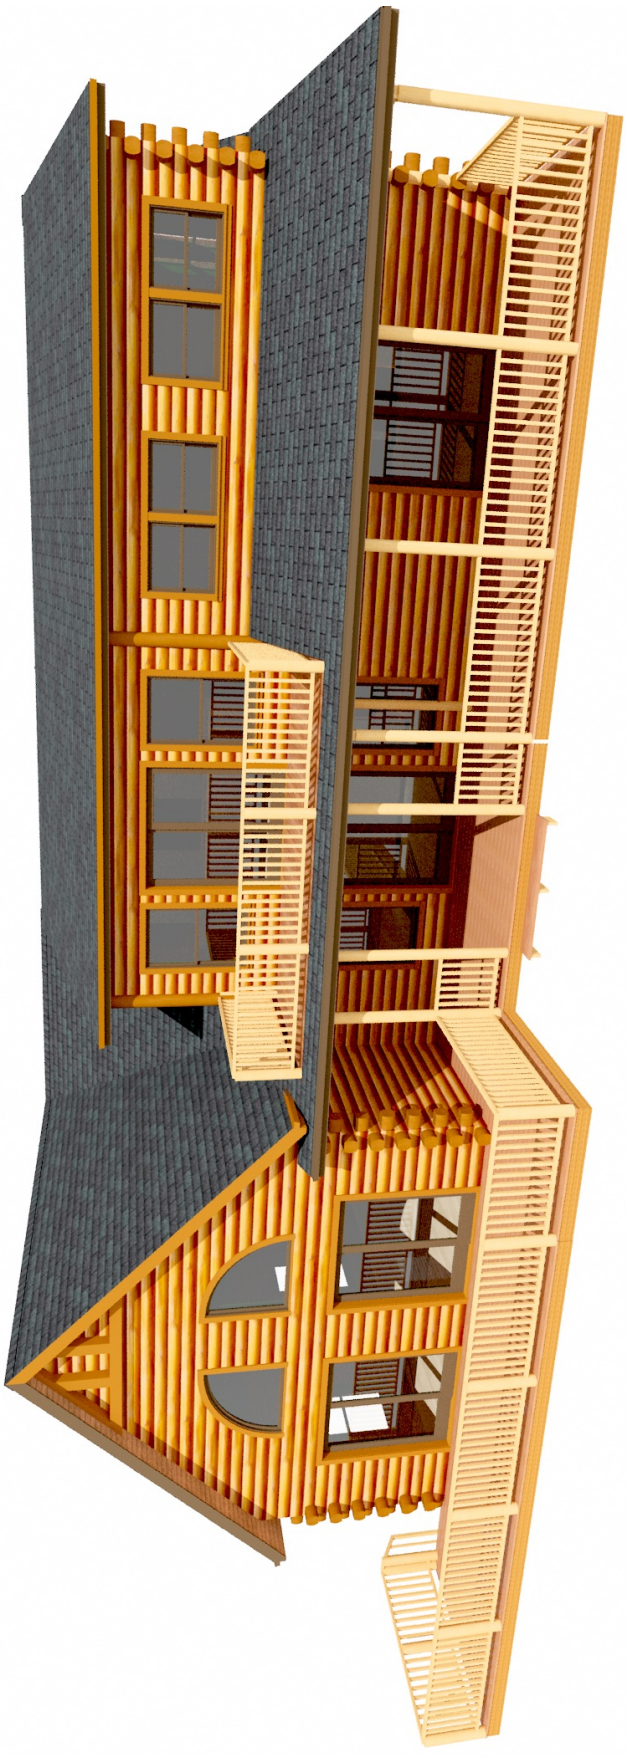

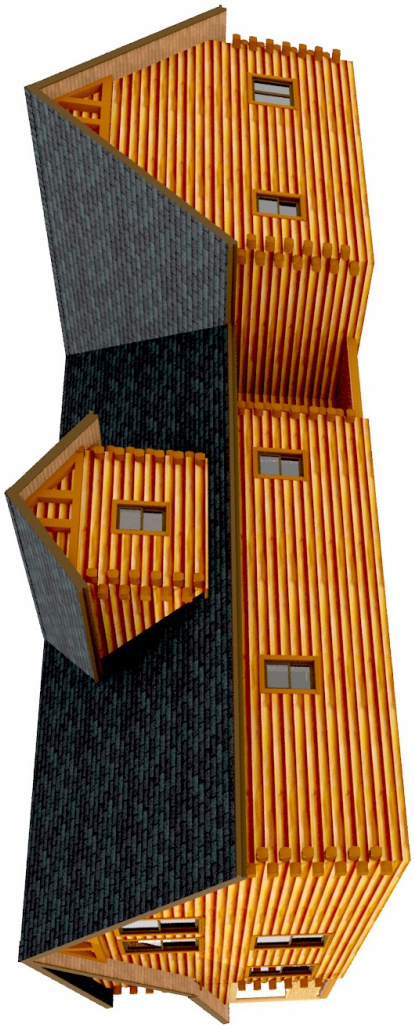

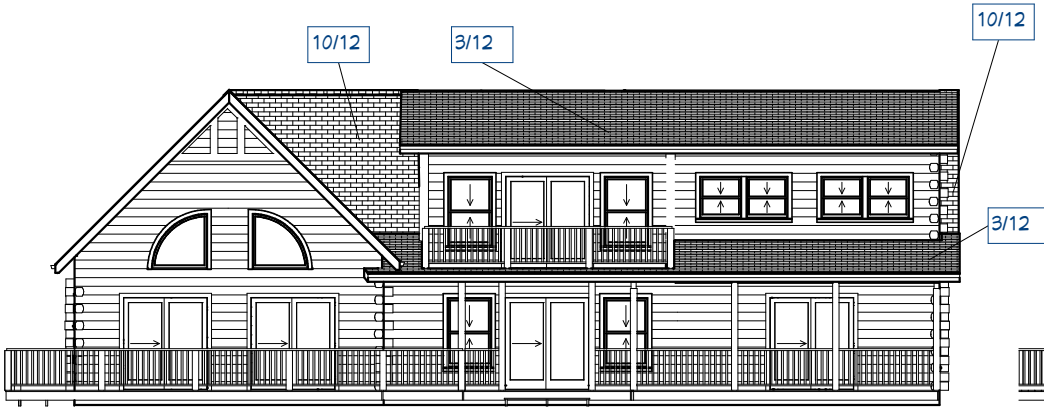

Exterior Elevation Front

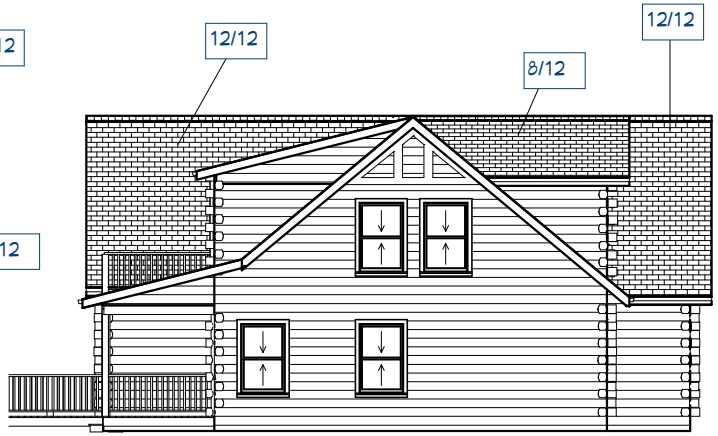

Exterior Elevation Right

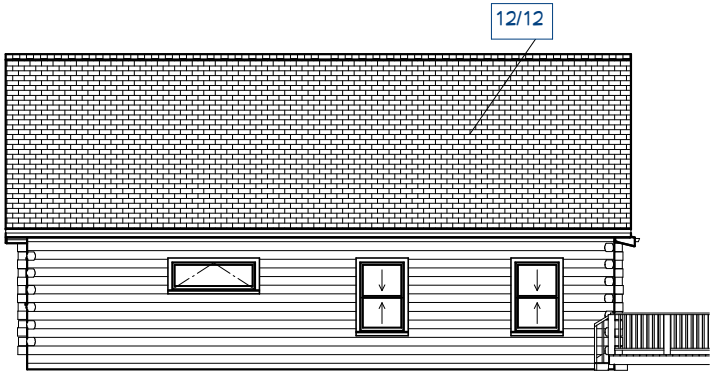

Exterior Elevation Left

Exterior Elevation Back

Otsego

PRELIM

DATE:

12/20/2024

CEDAR KNOLL LOG HOMES

1486 MILITARY TURNPIKE PLATTSBURGH, NY 12901 (518)563-3880 (800)844-DLOG WWW.CKLOGHOMES.COM

These drawings, the content therein and the design work that produced these drawings are the property of Cedar Knoll Log Homes, Inc. and are intended solely for the construction of a Cedar Knoll Log Home structure. Any reproduction or use of these drawings for the construction of any structure other than a CKLH structure, without prior written consent from CKLH, will be in violation of U.S. copyright laws and is strictly prohibited. It should further be understood that CKLH designs and drawings are based on the use of CKLH supplied and specified materials, and that any changes made on them after prints are made will be done at the owner's and/or builder's expense and responsibility. The contractor shall verify all dimensions in the enclosed drawings. CKLH is not liable for errors once construction has begun. Although we strive to create blueprints without any errors, the maker can not guarantee against human error. Therefore, it is the responsibility of the contractor to review all plans prior to construction and be solely responsible thereafter. In case of any discrepancy between material specifications and drawings, material specifications will take precedence.

ELEVATIONS

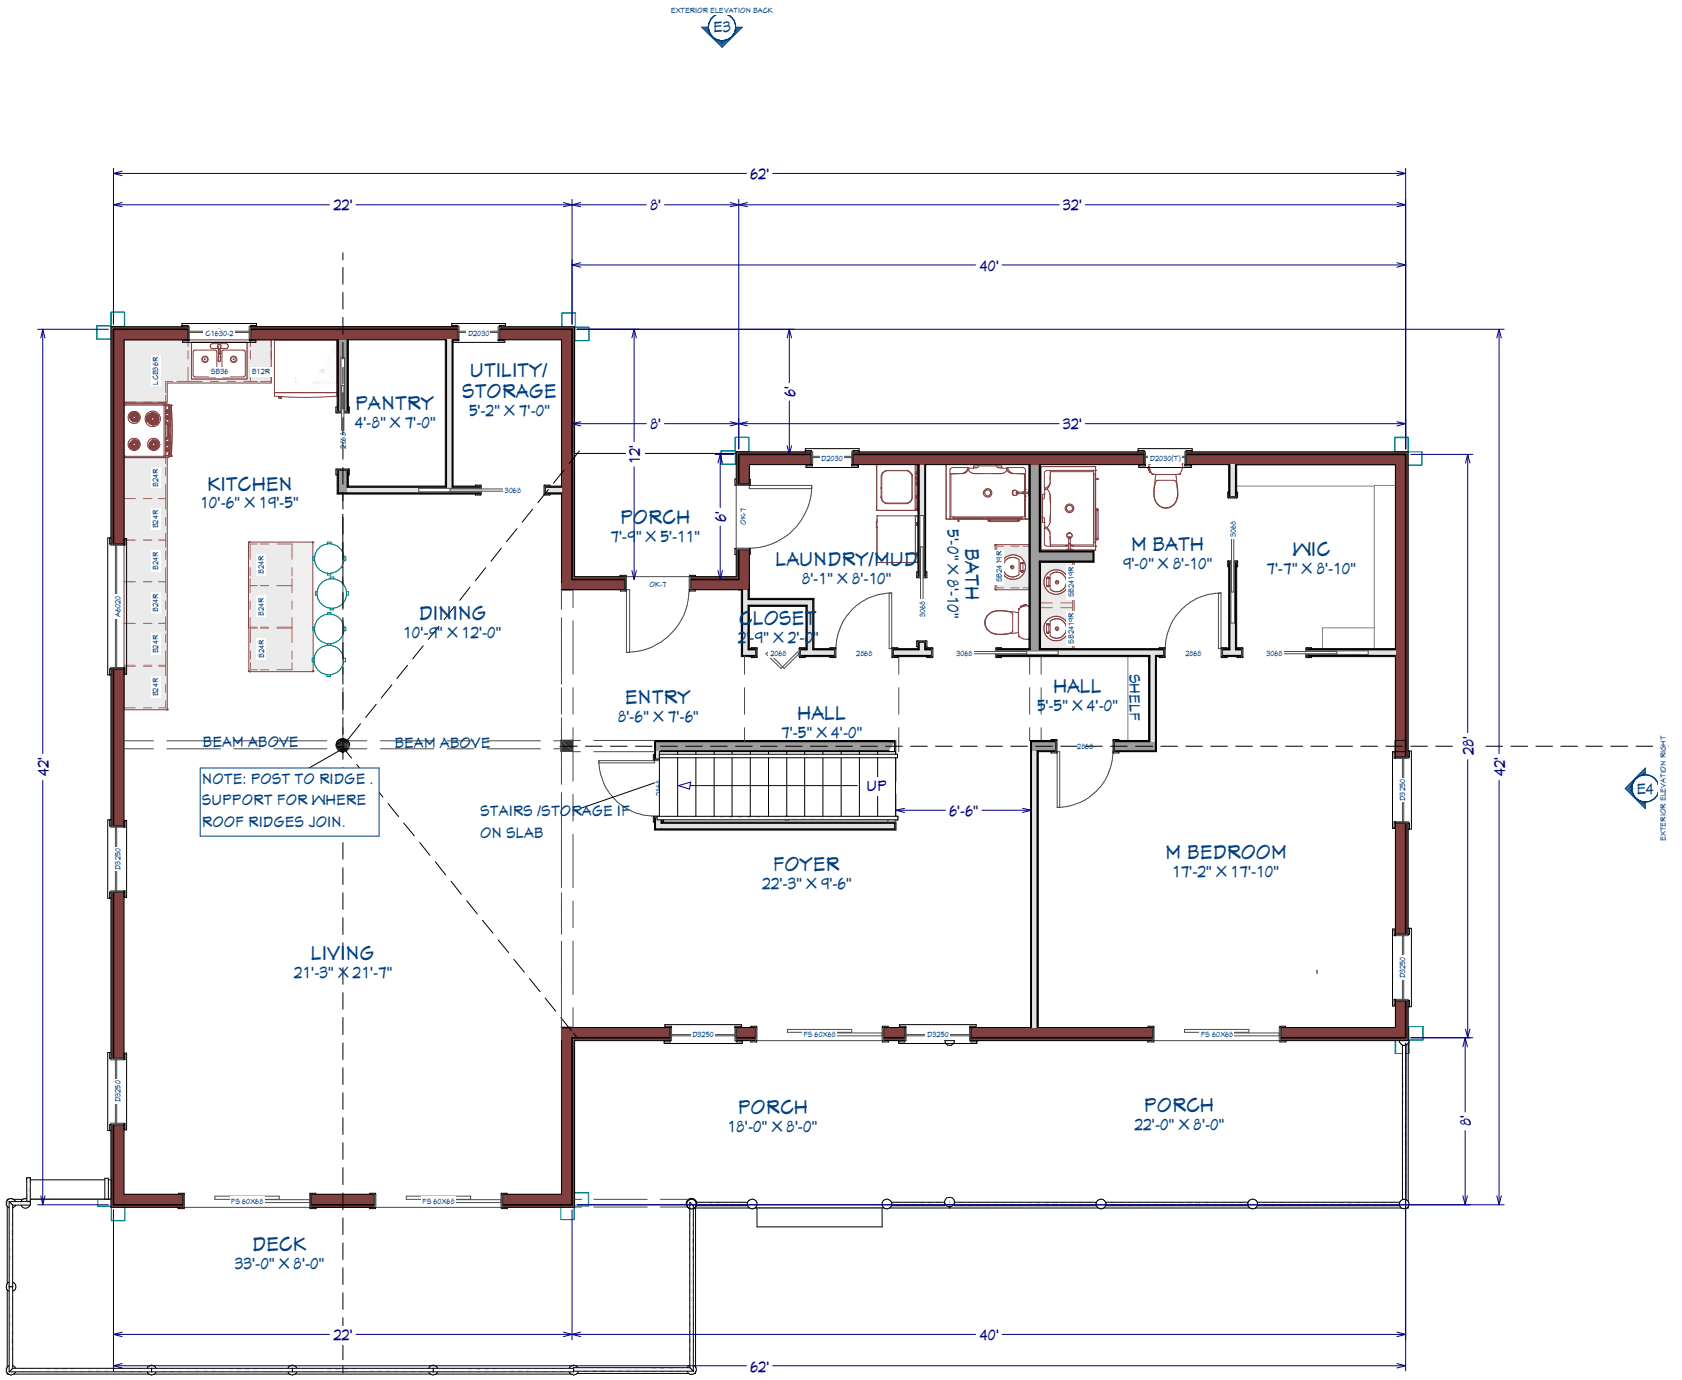

LIVING AREA
1996 SQ FT

E1
EXTERIOR ELEVATION FRONT

Otsego

PRELIM

DATE:

12/20/2024

floor plan

CEDAR KNOLL LOG HOMES

1486 MILITARY TURNPIKE PLATTSBURGH, NY 12901 (518)563-3880 (800)844-DLOG WWW.CKLOGHOMES.COM

These drawings, the content therein and the design work that produced these drawings are the property of Cedar Knoll Log Homes, Inc. and are intended solely for the construction of a Cedar Knoll Log Home structure. Any reproduction or use of these drawings for the construction of my structure other than a CKLH structure, without prior written consent from CKLH, will be in violation of U.S. copyright laws and is strictly prohibited. It should further be understood that CKLH designs and drawings are based on the use of CKLH supplied and specified materials, and any changes made on them after prints are made will be done at the owner's and/or builder's expense and responsibility. The contractor shall verify all dimensions in the enclosed drawings. CKLH is not liable for errors once construction has begun. Although we strive to create blueprints without any errors, the maker can not guarantee against human error. Therefore, it is the responsibility of the owner and/or builder to review all dimensions and drawings prior to construction and be solely responsible thereafter. In case of any discrepancy between material specifications and drawings, material specifications will take precedence.

EXTERIOR ELEVATION BACK
E3

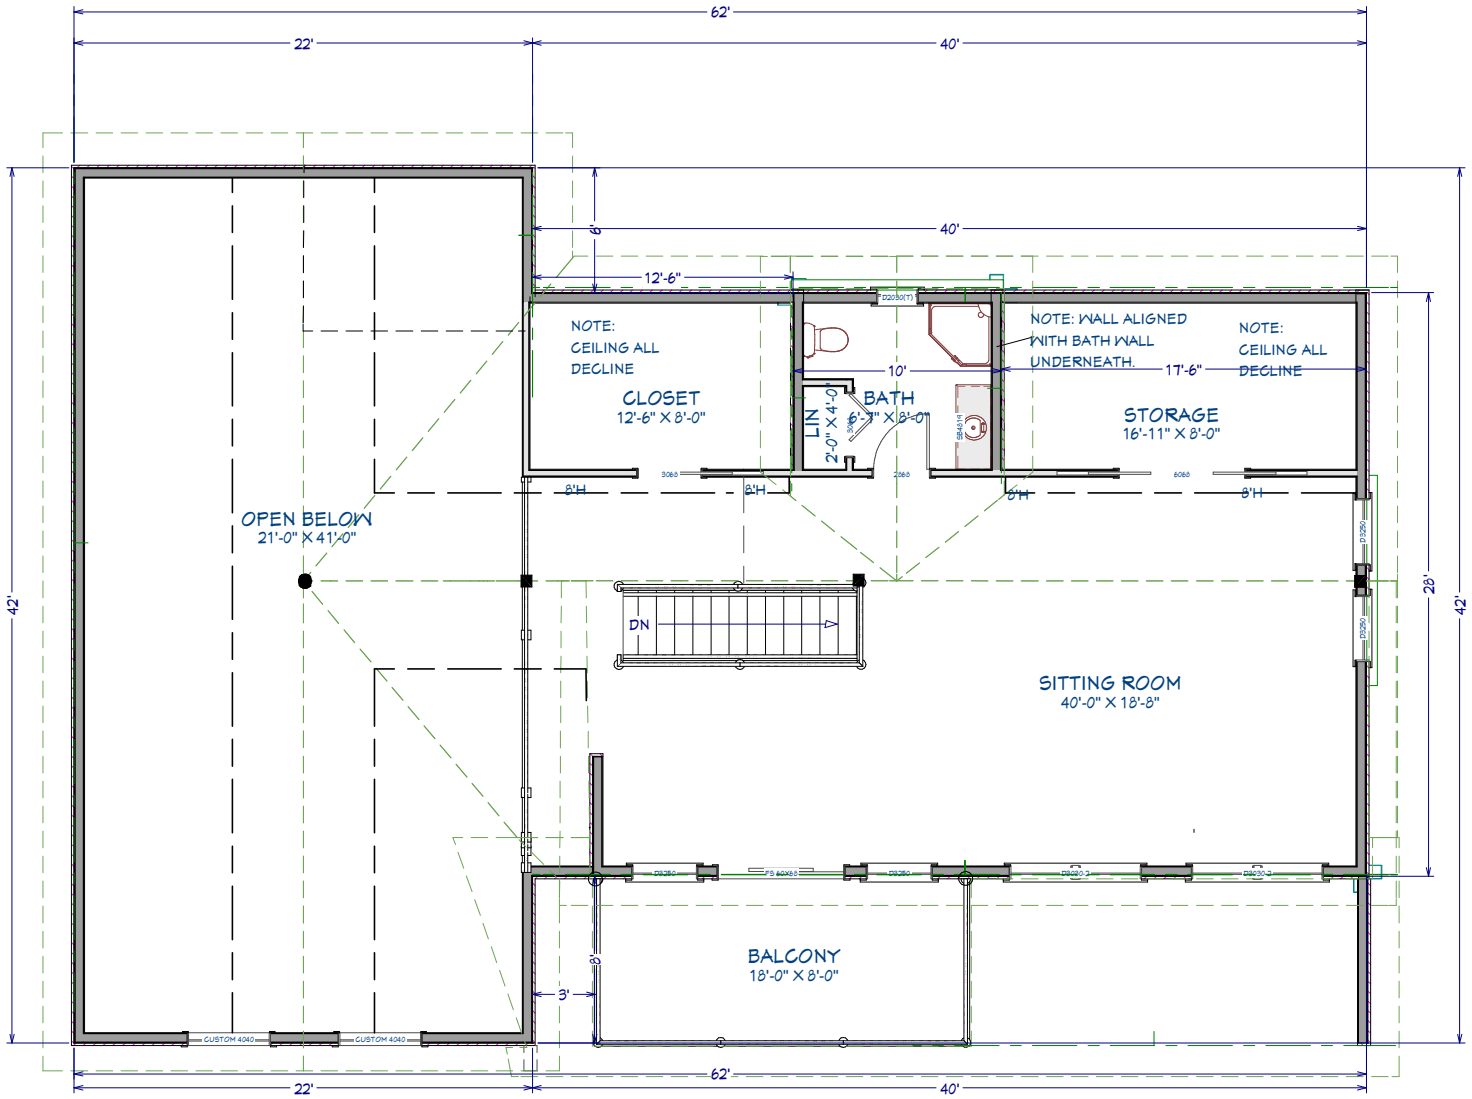

LIVING AREA
1096 SQ FT

EXTERIOR ELEVATION FRONT
E1

Otsego

PRELIM

DATE:

12/20/2024

CEDAR KNOLL LOG HOMES

1486 MILITARY TURNPIKE PLATTSBURGH, NY 12901 (518)563-3880 (800)844-DLOG WWW.CKLOGHOMES.COM

These drawings, the content therein and the design work that produced these drawings are the property of Cedar Knoll Log Homes, Inc. and are intended solely for the construction of a Cedar Knoll Log Home structure. Any reproduction or use of these drawings for the construction of any structure other than a CKLH structure, without prior written consent from CKLH, will be in violation of U.S. copyright laws and is strictly prohibited. It should further be understood that CKLH designs and drawings are based on the use of CKLH supplied and specified materials and components. Substitution of materials and components may require changes to the drawings. CKLH is not liable for errors once construction has begun. Although we strive to create blueprints without any errors, the maker can not guarantee against human error. The contractor shall verify all dimensions in the enclosed drawings, and any changes made on them after prints are made will be done at the owner's and/or builder's expense and responsibility. The contractor shall verify all dimensions in the enclosed drawings prior to construction and be solely responsible thereafter. In case of any discrepancy between material specifications and drawings, material specifications will take precedence.

2nd floor